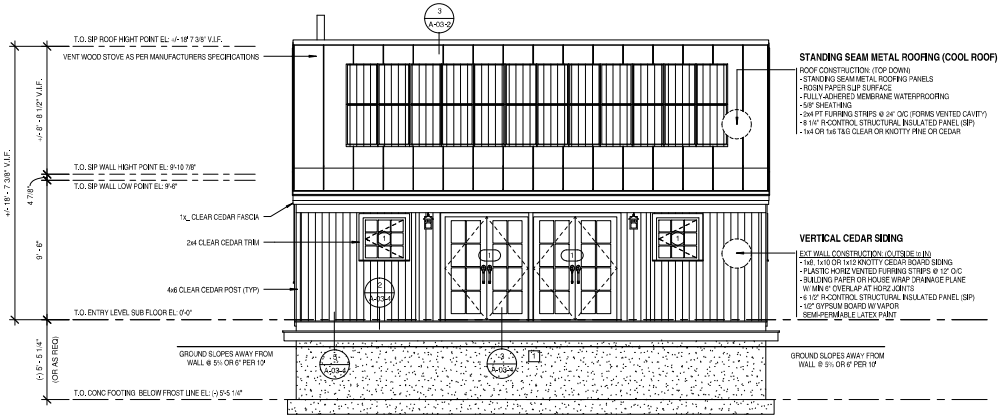

1 FRONT ELEVATION
1/4" = 1'-0"

WINDOW SCHEDULE				
No.	TYPE	ROUGH WIDTH	ROUGH HEIGHT	QUANTITY
1	CASEMENT LEFT	3' - 1"	3' - 0 1/2"	2
2	FIXED	6' - 1"	6' - 0 1/2"	1
3	CASEMENT LEFT	3' - 1"	4' - 0 1/2"	2
4	CASEMENT LEFT	2' - 1"	3' - 0 1/2"	1

Grand total: 6

DOOR SCHEDULE				
No.	TYPE	ROUGH WIDTH	ROUGH HEIGHT	QUANTITY
1	OUTSWING FRENCH	5' - 9"	7' - 0 1/2"	2

Grand total: 2

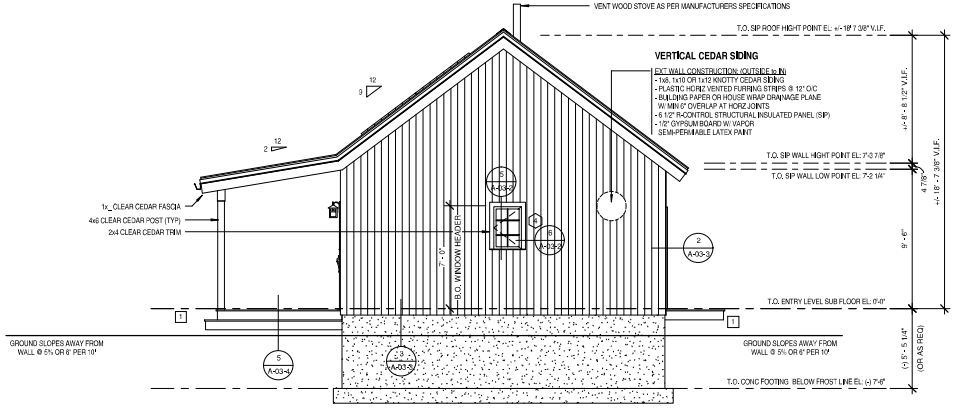

2 RIGHT ELEVATION
1/4" = 1'-0"

FREE GREEN

www.FreeGreen.com
346 MEDFORD ST, SUITE 1
CHARLESTOWN, MA 02129

© COPYRIGHT BY FREEGREEN INC. ALL RIGHTS RESERVED.

NOTES:

EGRESS – WINDOW WITH MINIMUM NET CLEAR OPENING OF 5.7 SQUARE FEET (24"H x20"W MIN). WINDOW SILL HEIGHT NOT MORE THAN 44" ABOVE FLOOR.

1 STEPS OR RAMP TO GRADE AS REQ PER SITE CONDITIONS. MINIMUM 3'-0" LANDING REQUIRED AT ALL ENTRY WAYS, PORCHES, BALCONIES OR RAISED FLOOR SURFACES LOCATED MORE THAN 30" ABOVE THE FLOOR OR GRADE BELOW SHALL HAVE GUARDS NOT LESS THAN 36" IN HEIGHT.

REVISION SCHEDULE:

No.	Description	Date

PROJECT NAME:

THE CABIN

ELEVATIONS

PROJECT NUMBER:	10-001
DATE:	29 MAY, 2009
DRAWN BY:	MY
CHECKED BY:	Checker

A-01-1

SCALE 1/4" = 1'-0"

5/29/2009 12:52:55 PM

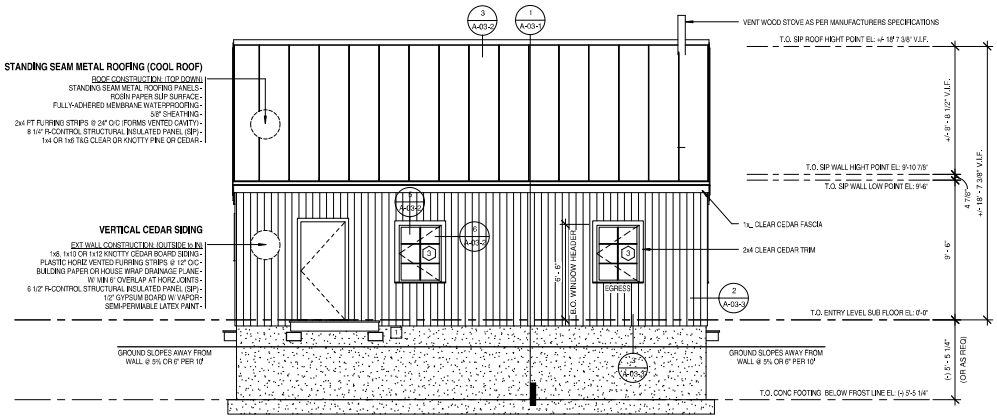

1 REAR ELEVATION
1/4" = 1'-0"

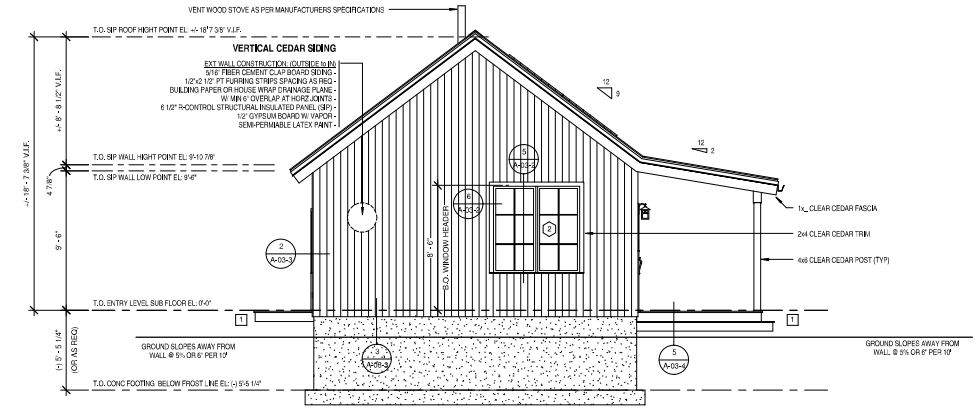

2 LEFT ELEVATION
1/4" = 1'-0"

FREE GREEN

www.FreeGreen.com
346 MEDFORD ST, SUITE 1
CHARLESTOWN, MA 02129

© COPYRIGHT BY FREEGREEN INC. ALL RIGHTS RESERVED.

NOTES:

EGRESS – WINDOW WITH MINIMUM NET CLEAR OPENING OF 5.7 SQUARE FEET (24"Hx20"W MIN). WINDOW SILL HEIGHT NOT MORE THAN 44" ABOVE FLOOR.

1 STEPS OR RAMP TO GRADE AS REQ PER SITE CONDITIONS. MINIMUM 3'-0" LANDING REQUIRED AT ALL ENTRY WAYS. PORCHES, BALCONIES OR RAISED FLOOR SURFACES LOCATED MORE THAN 30" ABOVE THE FLOOR OR GRADE BELOW SHALL HAVE GUARDS NOT LESS THAN 36" IN HEIGHT.

REVISION SCHEDULE:

No.	Description	Date

PROJECT NAME:

THE CABIN

ELEVATIONS

PROJECT NUMBER:	10-001
DATE:	29 MAY, 2009
DRAWN BY:	MY
CHECKED BY:	BU, SH

A-01-2

SCALE 1/4" = 1'-0"

5/29/2009 12:52:56 PM

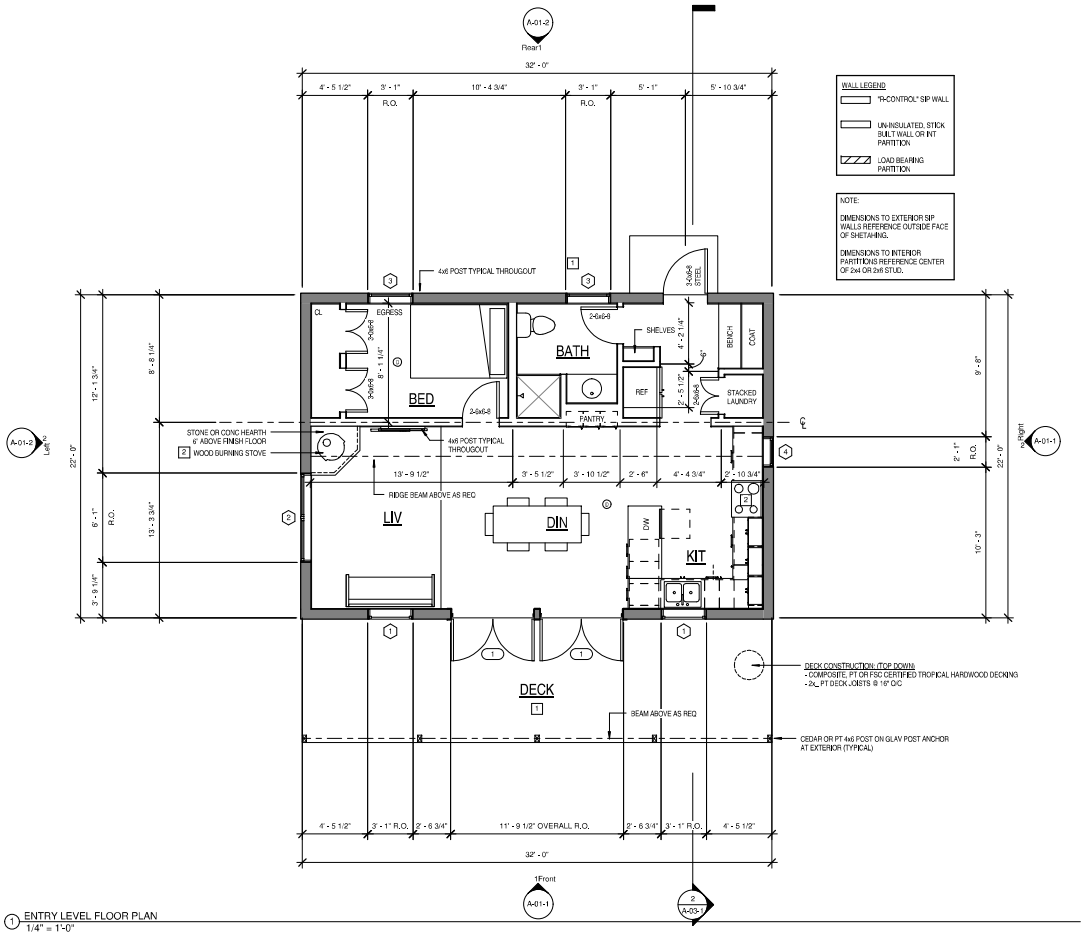

1 ENTRY LEVEL FLOOR PLAN
1/4" = 1'-0"

WALL LEGEND

- "R-CONTROL" SIP WALL
- UN-INSULATED, STICK BUILT WALL OR INT PARTITION.
- LOAD BEARING PARTITION.

NOTE:

DIMENSIONS TO EXTERIOR SIP WALLS REFERENCE OUTSIDE FACE OF SHETAHING.

DIMENSIONS TO INTERIOR PARTITIONS REFERENCE CENTER OF 2x4 OR 2x6 STUD.

FREE GREEN

www.FreeGreen.com
346 MEDFORD ST, SUITE 1
CHARLESTOWN, MA 02129

© COPYRIGHT BY FREEGREEN INC. ALL RIGHTS RESERVED.

NOTES:

D = COMBINATION SMOKE & CARBON MONOXIDE DETECTORS: DETECTORS SHALL BE INSTALLED OUTSIDE EACH SEPARATE SLEEPING AREA IN THE IMMEDIATE VICINITY OF BEDROOMS AND ON EACH STORY OF THE DWELLING INCLUDING BASEMENTS. ALL DETECTORS SHALL BE CONNECTED TO A SOUNDING DEVICE OR OTHER DETECTORS TO PROVIDE AN ALARM AUDIBLE IN ALL SLEEPING AREAS. ALL DETECTORS SHALL BE APPROVED AND LISTED AND SHALL BE INSTALLED IN ACCORDANCE WITH MANUFACTURER'S INSTRUCTIONS.

1 STEPS OR RAMP TO GRADE AS REQ PER SITE CONDITIONS. MINIMUM 3'-0" LANDING REQUIRED AT ALL ENTRY WAYS. PORCHES, BALCONIES OR RAISED FLOOR SURFACES LOCATED MORE THAN 30" ABOVE THE FLOOR OR GRADE BELOW SHALL HAVE GUARDS NOT LESS THAN 36" IN HEIGHT.

2 VENT AS PER MANUFACTURERS SPECIFICATIONS.

REVISION SCHEDULE:

No.	Description	Date

PROJECT NAME:

THE CABIN

ENTRY LEVEL FLOOR PLAN

PROJECT NUMBER:	10-001
DATE:	29 MAY, 2009
DRAWN BY:	MY
CHECKED BY:	BU, SH

A-02-1

SCALE 1/4" = 1'-0"

5/29/2009 12:52:57 PM

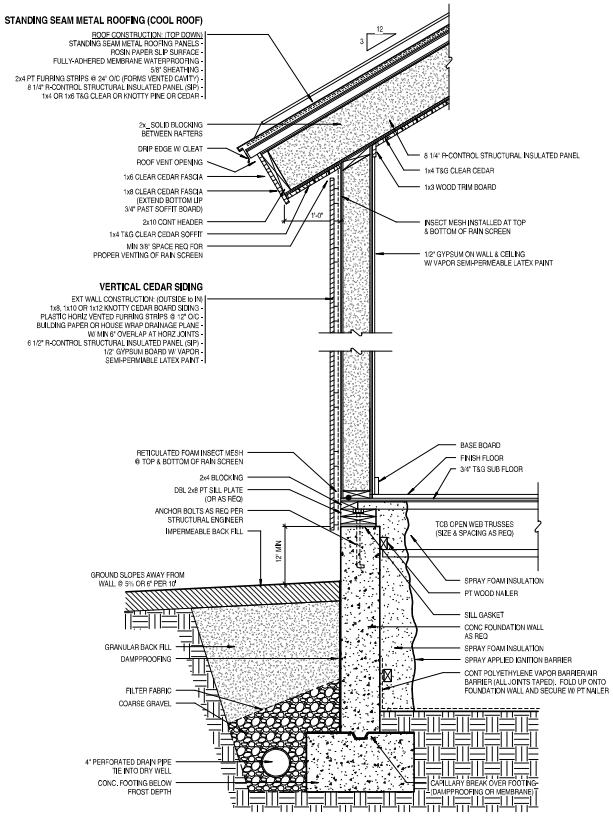

1 TYPICAL WALL SECTION
1" = 1'-0"

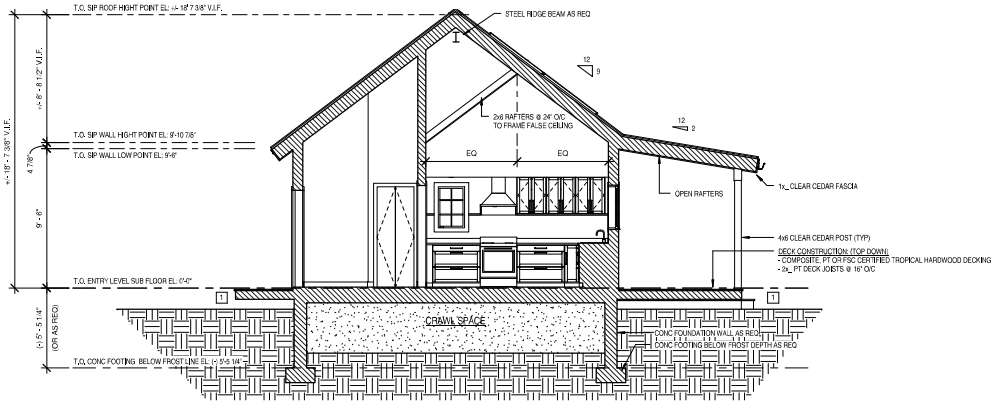

2 Section 1
1/4" = 1'-0"

FREE GREEN

www.FreeGreen.com
346 MEDFORD ST, SUITE 1
CHARLESTOWN, MA 02129

© COPYRIGHT BY FREEGREEN INC. ALL RIGHTS RESERVED.

NOTES:

REVISION SCHEDULE:

No.	Description	Date

PROJECT NAME:

THE CABIN

DETAILS 1

PROJECT NUMBER:	10-001
DATE:	29 MAY, 2009
DRAWN BY:	MY
CHECKED BY:	BU, SH

A-03-1

SCALE: As indicated

5/29/2009 12:52:58 PM

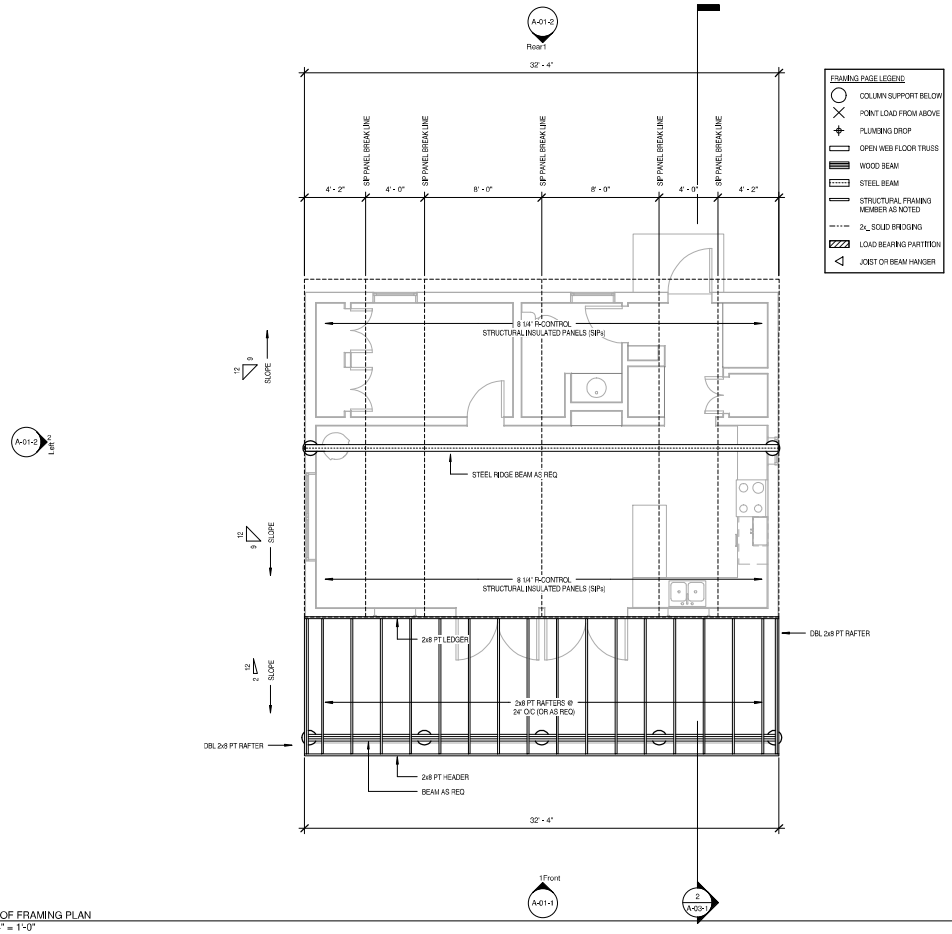

1 ROOF FRAMING PLAN
1/4" = 1'-0"

FREE GREEN

www.FreeGreen.com
346 MEDFORD ST, SUITE 1
CHARLESTOWN, MA 02129

© COPYRIGHT BY FREEGREEN INC. ALL RIGHTS RESERVED.

GENERAL:

THE FRAMING LAYOUT ON THIS PAGE IS INTENDED TO BE A SUGGESTED LAYOUT ONLY. DESIGN LOADS & WEATHER CONDITIONS VARY BY REGION. AS A RESULT THE SIZE, SPACING & LAYOUT OF ALL STRUCTURAL ELEMENTS IN THIS HOME DESIGN MUST BE APPROVED BY A **STRUCTURAL ENGINEER** AND CODE OFFICIAL BASED ON YOUR SPECIFIC SITE LOCATION PRIOR TO CONSTRUCTION.

MATERIAL SPECIFICATIONS: (VERIFY W/ LOCAL CODE)

FLOOR SHEATHING:
3/4" APA-RATED EXPOSURE 1, T&G,
48/24 SPAN RATING, EXPOSURE 1
10d COMMON NAILS @ 6" O/C B.N. & E.N.,
10d COMMON NAILS @ 10" O/C INT. FRAMING

ROOF SHEATHING:
5/8" APA-RATED EXPOSURE 1,
24" MINIMUM SPAN RATING.
8d COMMON NAILS @ 6" O/C B.N. & E.N.,
8d COMMON NAILS @ 10" O/C INT. FRAMING.

SAWN STRUCTURAL FRAMING MEMBERS:

MEMBERS	GRADE
2x_ WALL STUDS	D.F. #2
2x_ FLOOR JOISTS & ROOF RAFTERS	D.F. #2
BEAMS & HEADERS	D.F. #1
POSTS (4x,6x,8x)	D.F. #1

WOOD BEAM MINIMUM ALLOWABLE BENDING STRESS:

MEMBERS	Fb (PSI)
GLUED LAMINATED TIMBERS	2400
LAMINATED VENEER LUMBER	2700

INTERIOR HEADERS:
INTERIOR NON-BEARING SPANS USE:
2x4 FLAT FOR SPANS UP TO 3'-0"
4x4 D.F. #2 FOR SPANS UP TO 5'-0"
4x6 D.F. #2 FOR SPANS UP TO 8'-0"

NOTES:

REVISION SCHEDULE:

No.	Description	Date

PROJECT NAME:

THE CABIN

ROOF FRAMING PLAN

PROJECT NUMBER:	10-001
DATE:	29 MAY, 2009
DRAWN BY:	MY
CHECKED BY:	BU, SH

A-04-4

SCALE 1/4" = 1'-0"

5/29/2009 12:53:06 PM