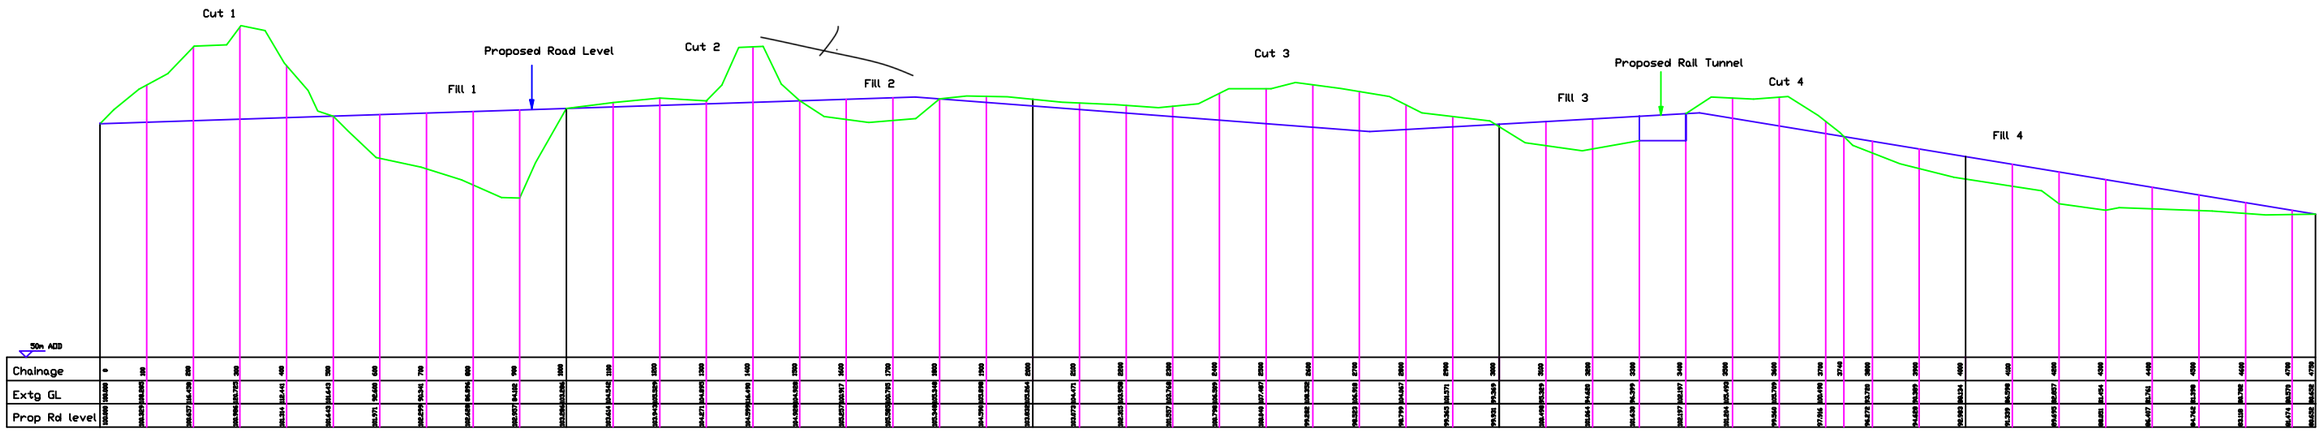

Proposed Road Longitudinal Section