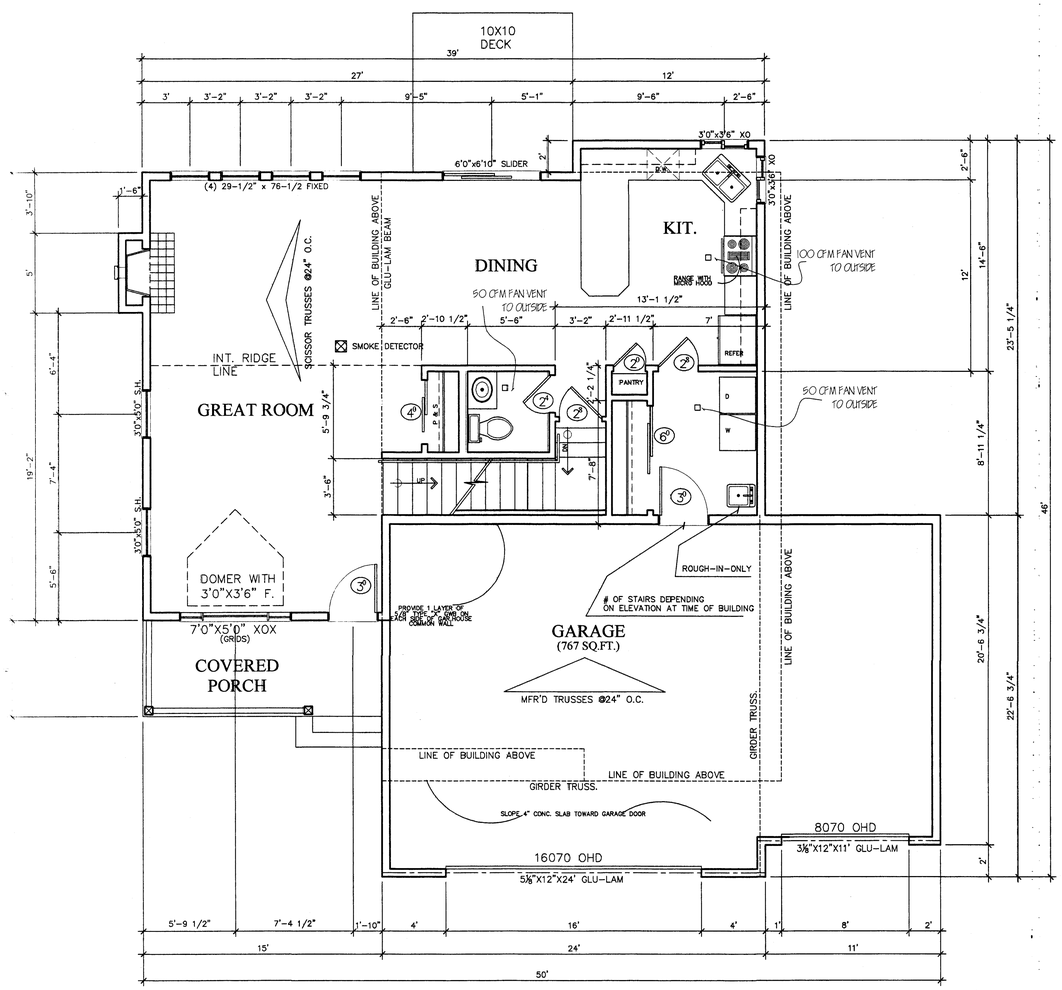

FIRST FLOOR PLAN

982 S.F.

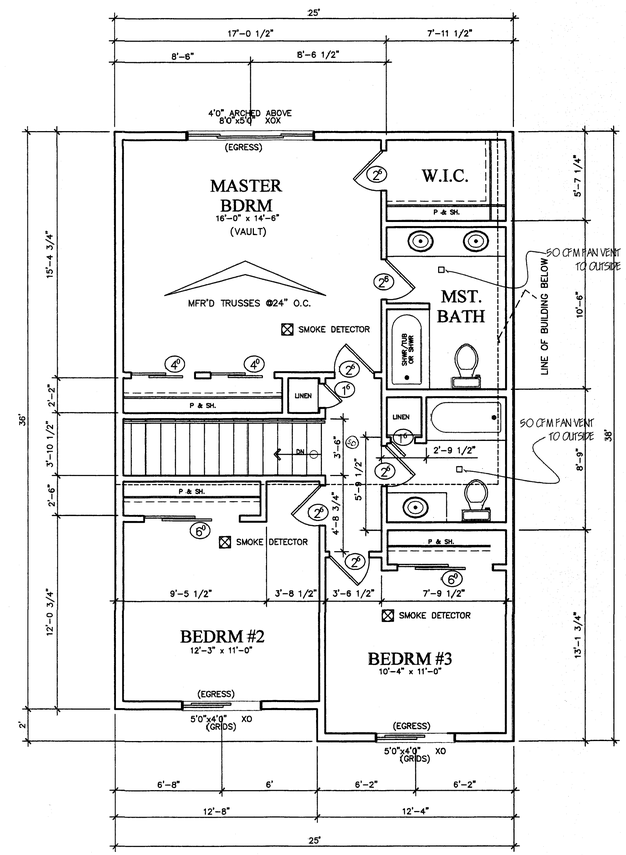

SECOND FLOOR PLAN

924 S.F.

THESE DRAWINGS PREPARED BY MARKHAM HOMES, INC. ARE TO BE USED SOLELY FOR THIS SPECIFIC PROJECT. THE PLANS, SPECIFICATIONS, IDEAS, DESIGNS AND DETAILED CONTENTS ARE THE EXCLUSIVE PROPERTY OF MARKHAM HOMES, INC. THE PLANS, SPECIFICATIONS AND MANUALS ARE NOT TO BE COPIED OR REPRODUCED IN ANY FORM OR MANNER WHATSOEVER, NOR ARE THEY TO BE ASSIGNED TO ANY THIRD PARTY WITHOUT THE EXPRESSED WRITTEN CONSENT OF MARKHAM HOMES, INC. ANY UNAUTHORIZED USE MAY RESULT IN LEGAL ACTION.

P.O. BOX 610
WILLIAMSBURG, VA 23187
TEL: (757) 927-9019
FAX: (757) 927-2816

MARKHAM HOMES, INC.
"Building Your Tommorrow Today"

OWNER: CGH. LLC.
910 GOLDEN HILLS DR.
CHENEY

MODEL: JEFFERSON-3 CAR

SHEET DESCRIPTION: MAIN FLOOR & UPPER LEVEL

REVISIONS: " "

REVISED BY: -

DATE: -

DRAWN BY: ISV

SCALE: 1/4"=1'

PROJECT: -

DATE: 07-05-07

SHEET NO. A3.0